


PRODUCED BY AN AUTODESK EDUCATIONAL PRODUCT

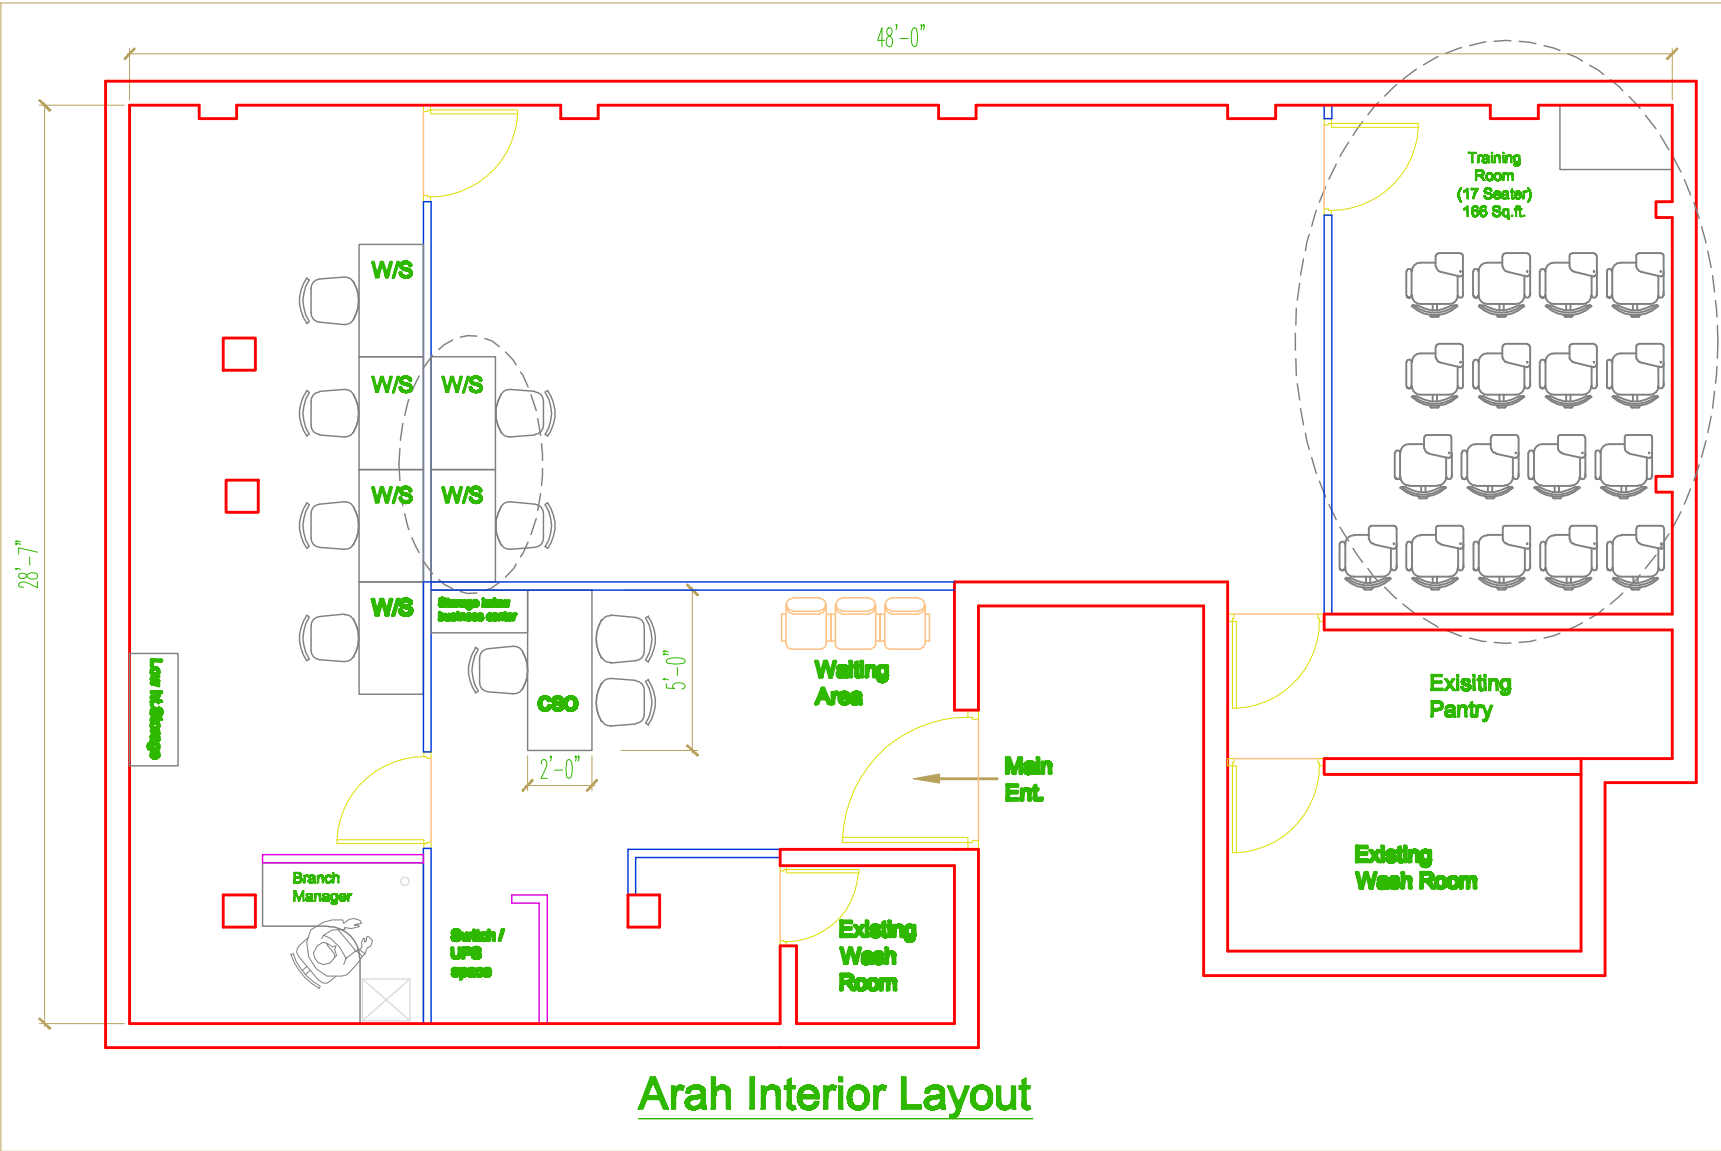

Arah Interior Layout

LEGEND

Sr.no.	Description	Qty.
01	Workstations (30"x20")	08
02	CSO Table (30"x20")	01
03	B.M Table (30"x30")	01
04	Waiting Area	01
05	Switch / UPS Area	01
06	Pantry Counter	01
07	Toilet	02
08	Training Room	01

Area Statement

Total Carpet Area - (1200 Sq.ft.)

Branch Details

Branch Code	796
Branch Name	Arah
Branch Address	2nd Floor, Radhika Building, East Ramna Road, Near Park View Hotel, Arrah - 802301

Revisions

Rev.No.	Rev.Date	Rev.Description
01.	08/11/2016	Final Cut layout
02.	22/02/2017	1 sub-area waiting room added